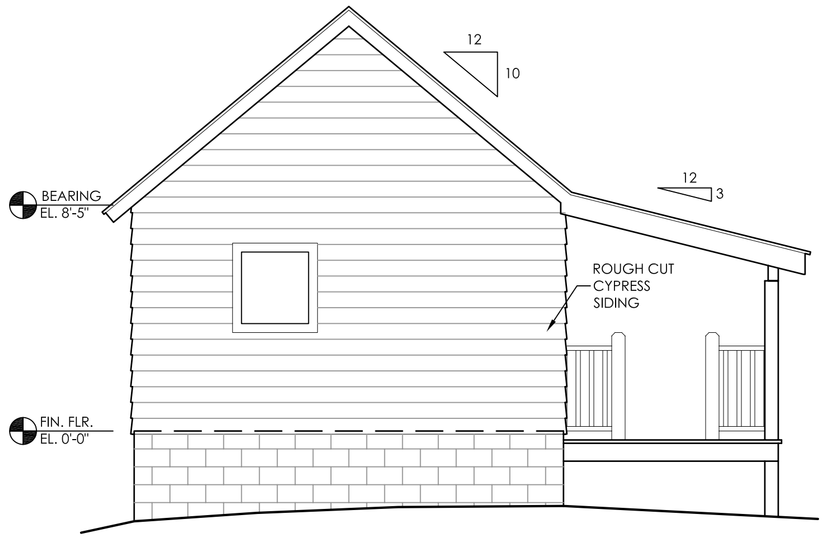


## LEFT ELEVATION

1/4" = 1'-0"

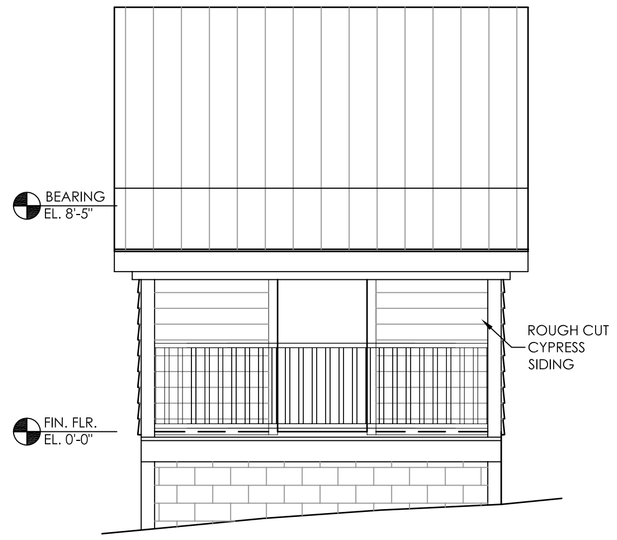


## FRONT ELEVATION

1/4" = 1'-0"

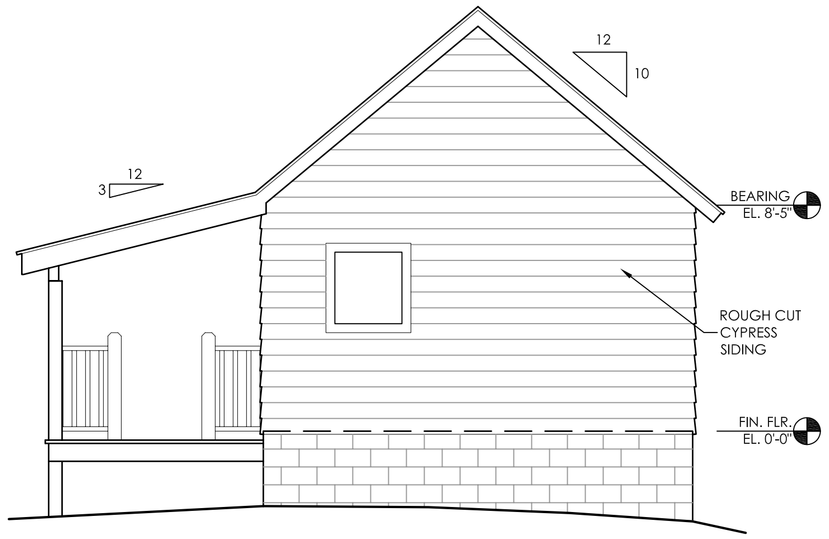


## RIGHT ELEVATION

1/4" = 1'-0"

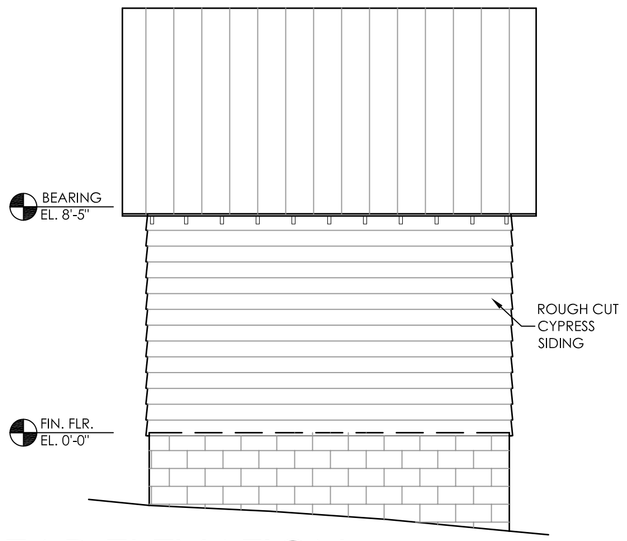


## REAR ELEVATION

1/4" = 1'-0"

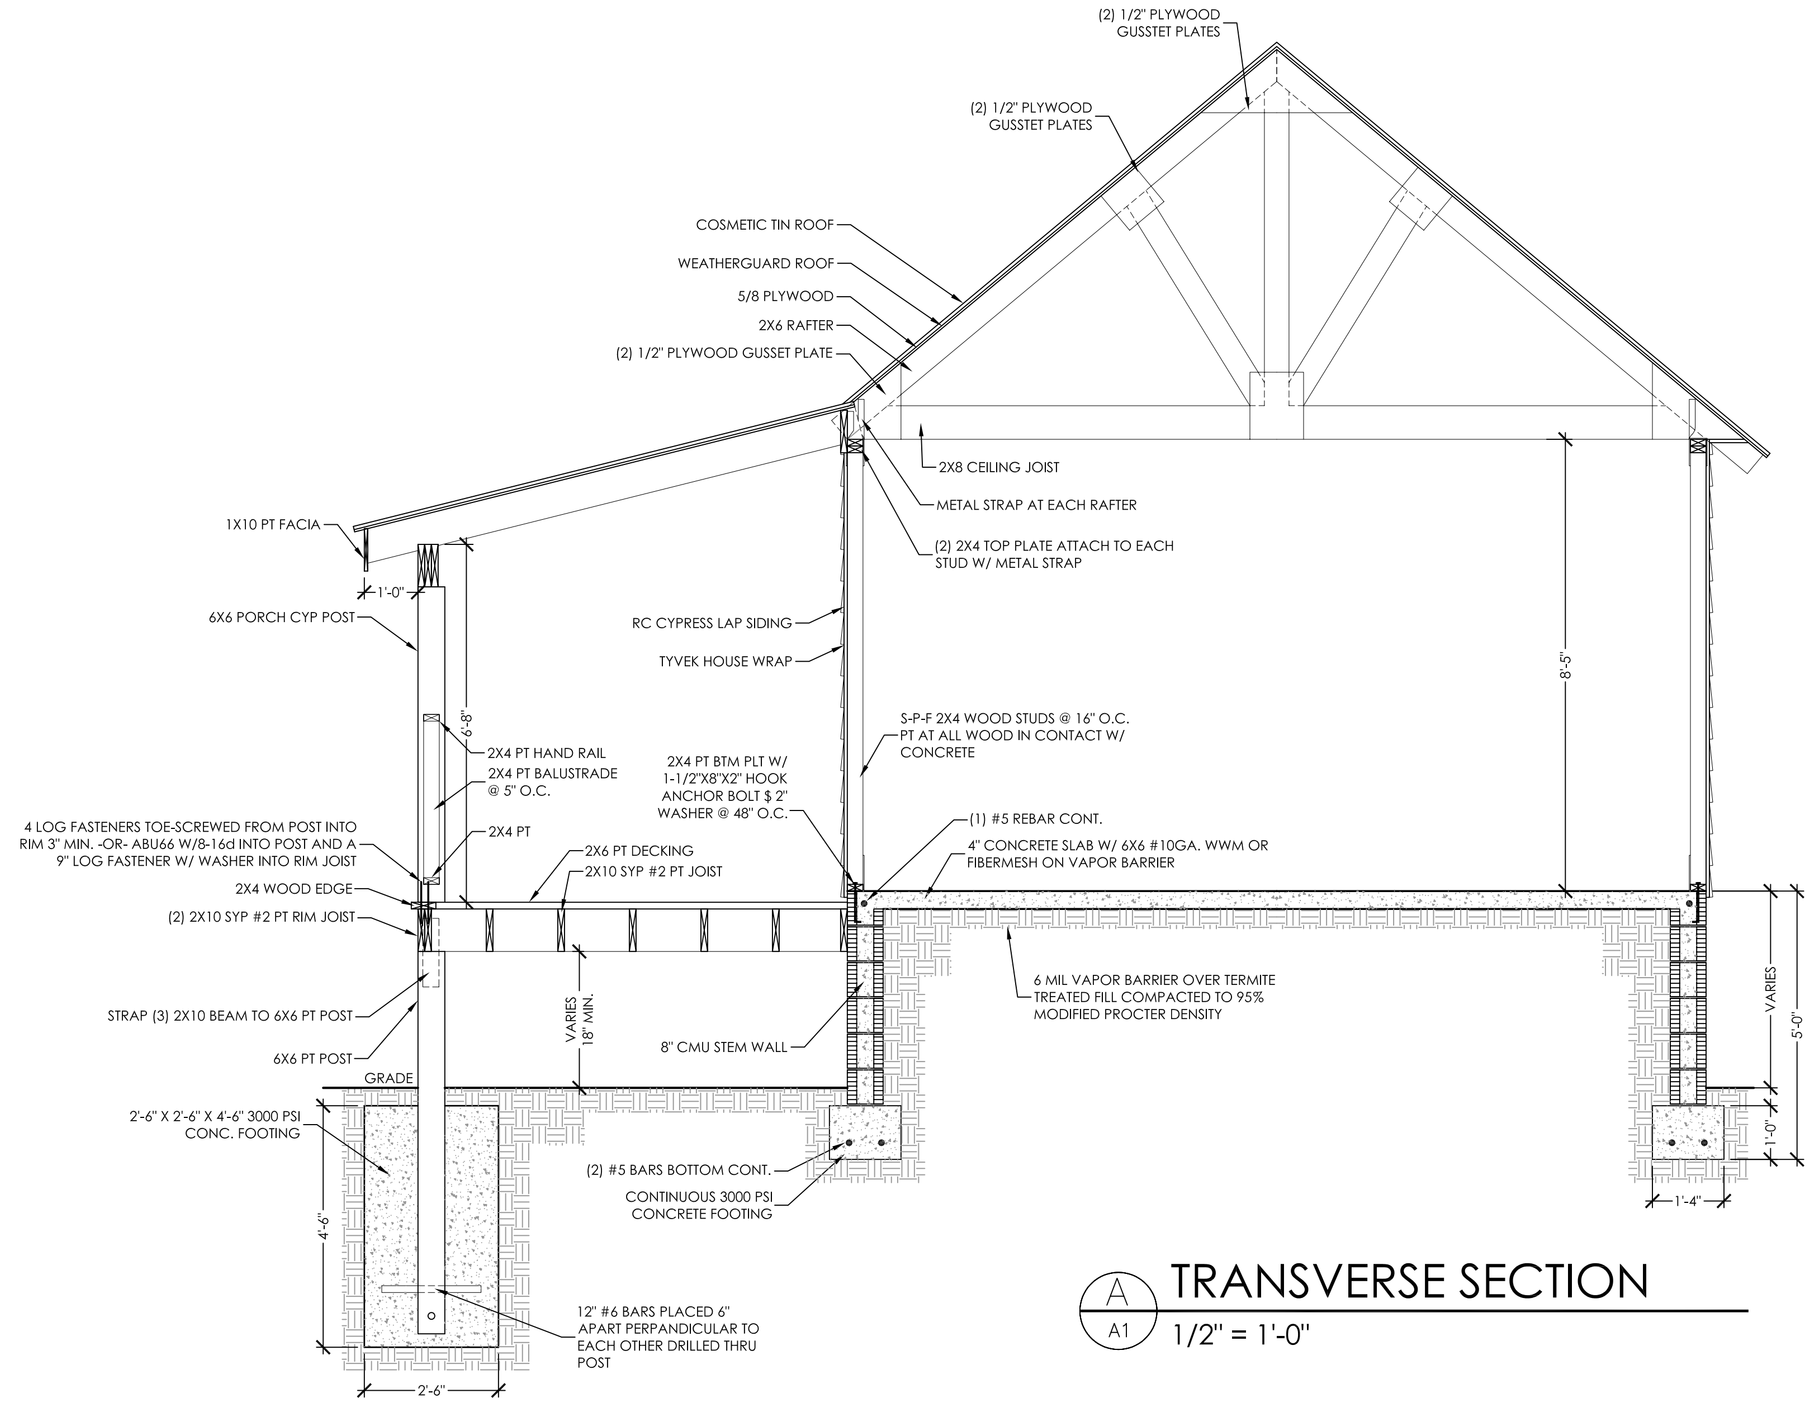


## A / A1 TRANSVERSE SECTION

1/2" = 1'-0"

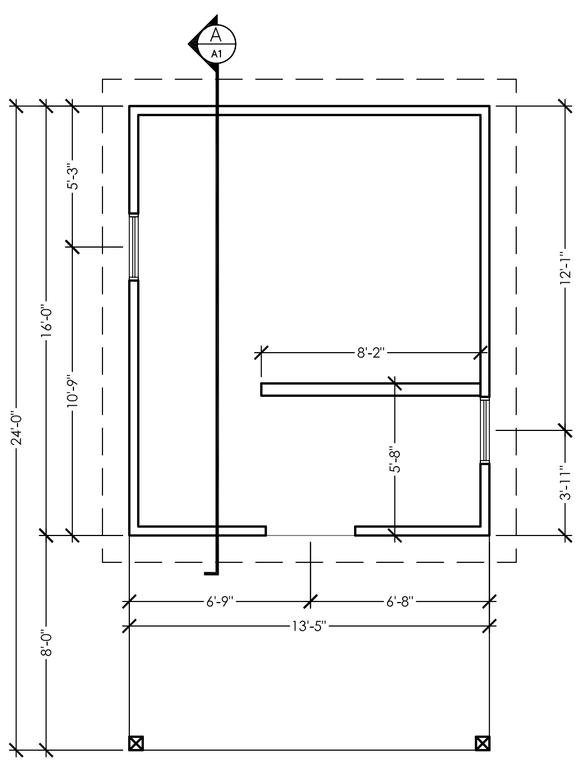


## FLOOR PLAN

1/4" = 1'-0"

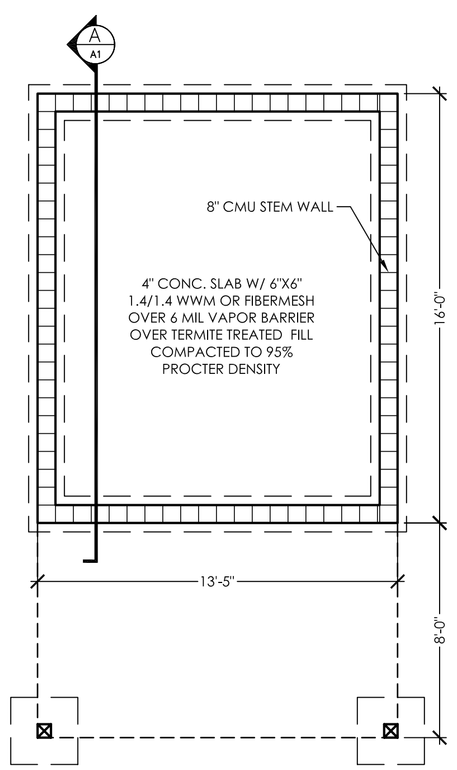


## FOUNDATION PLAN

1/4" = 1'-0"

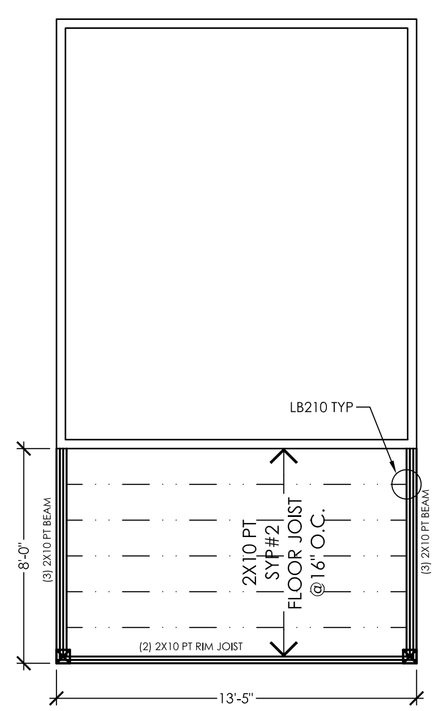


## DECK FRAMING PLAN

1/4" = 1'-0"

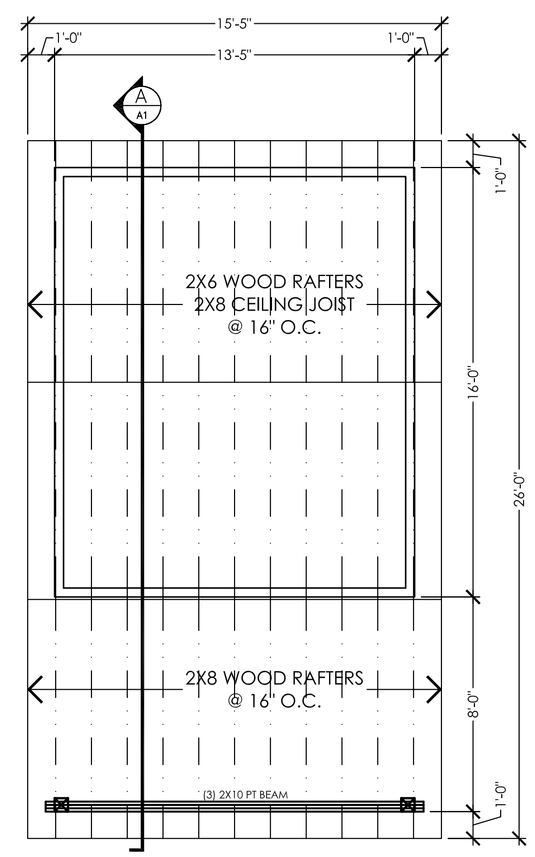


## ROOF FRAMING PLAN

1/4" = 1'-0"

| REV. # | DATE | DESCRIPTION |
|---|---|---|
| | | |

Williston Crossings

Buildings: GRIS MILL

MARTIN CONSTRUCTION
WILLISTON, FLORIDA

Drawn by:
Bob Harris

Date:
25 December 2007

Drawing:
A1

of:
1